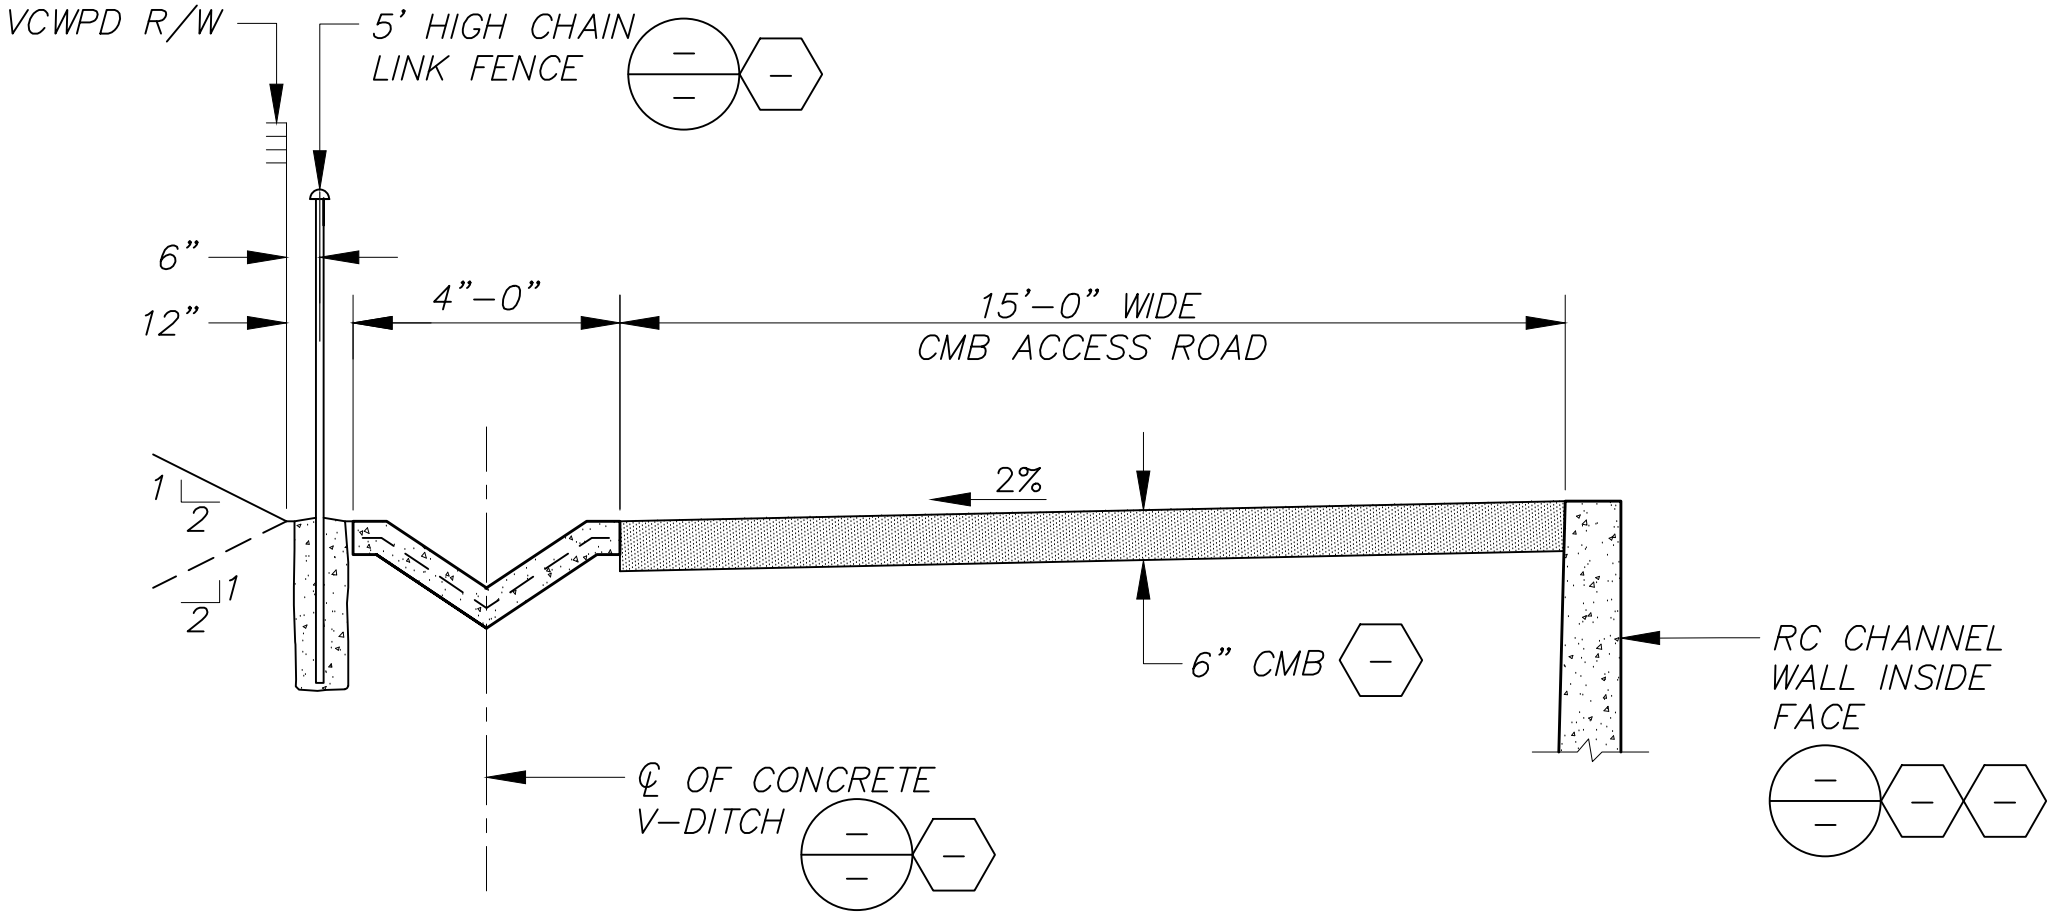

CMB ACCESS ROAD DETAIL

(WITH CONCRETE V-DITCH/RC CHANNEL)

SCALE: 1 UNIT = 1'

(UPDATE 2-2019)